



CAD LAYOUT EXISTING CONDITION

LIST OF DRAWINGS

1. Main/Second Floor PDF
2. Main/Second Floor DWG
- *3. Main Plotted & Dimensions
- *4. Second Plotted & Dimensions
- *5. Roof Plans
- *6. RCP
- *7. Elevation Plans
- *8. Legend

* ASTERISK DENOTES CAD ADD-ON

AREA SCHEDULE (sq.ft.)


Main Floor	2262 SF
Second Floor	2131 SF

ABBREVIATIONS


Air Conditioner	A/C
Acoustic Ceiling Tile	ACT
Commercial Appliance	CA
Ceiling Height	C.H.
Control Panel	CP
Commercial Space Heater	CSH
Disconnect Switch	DS
Electrical Panel	EP
Expansion Tank	ET
Exhaust Fan	EXH
Fire Alarm Panel	FAP
Floor Drain	FD
Furnace	FN
Fireplace	FP
Fire Suppression System	FSS
Gas Meter	GM
Heat Recovery Ventilator	HRV
Hot Water Heater	HWH
Hydro Meter	HM
Roof Drain	RF
Roof Top Unit	RTU
Sump	SMP
Transformer	T
Water Meter	WM
Water Softener	WS

298 Strathcona Dr, Burlington, ON

Main Floor

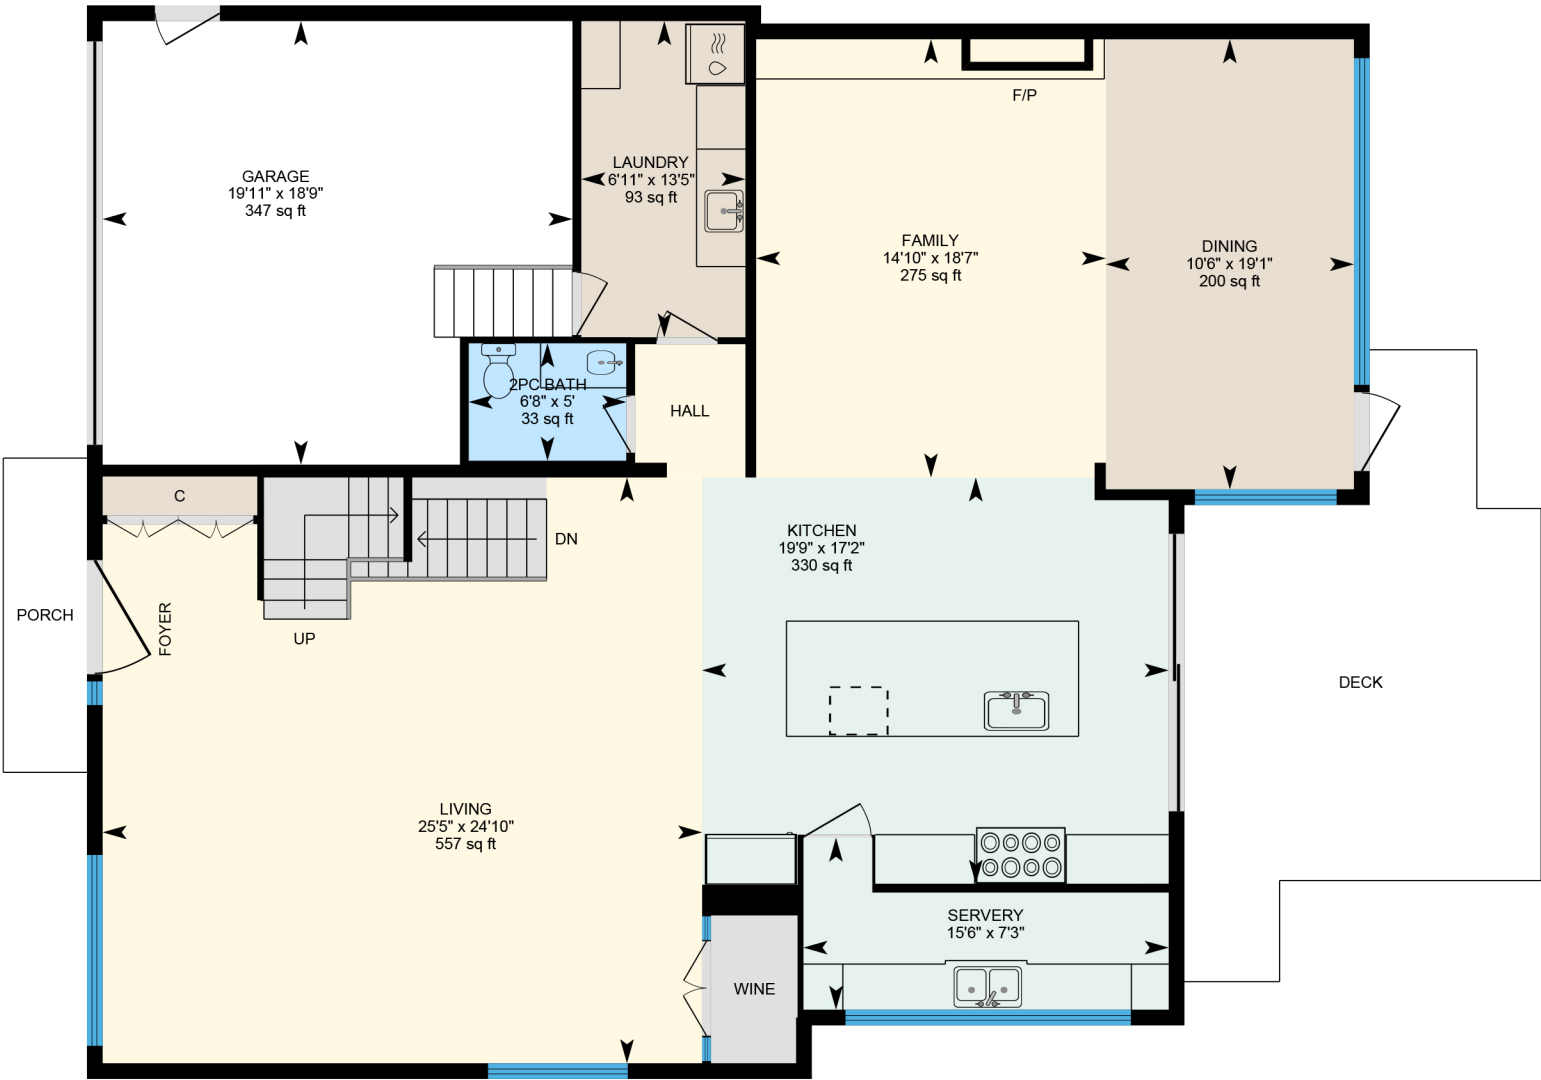

PDF

 


PREPARED: 2024/05/22




298 Strathcona Dr, Burlington, ON

2nd Floor

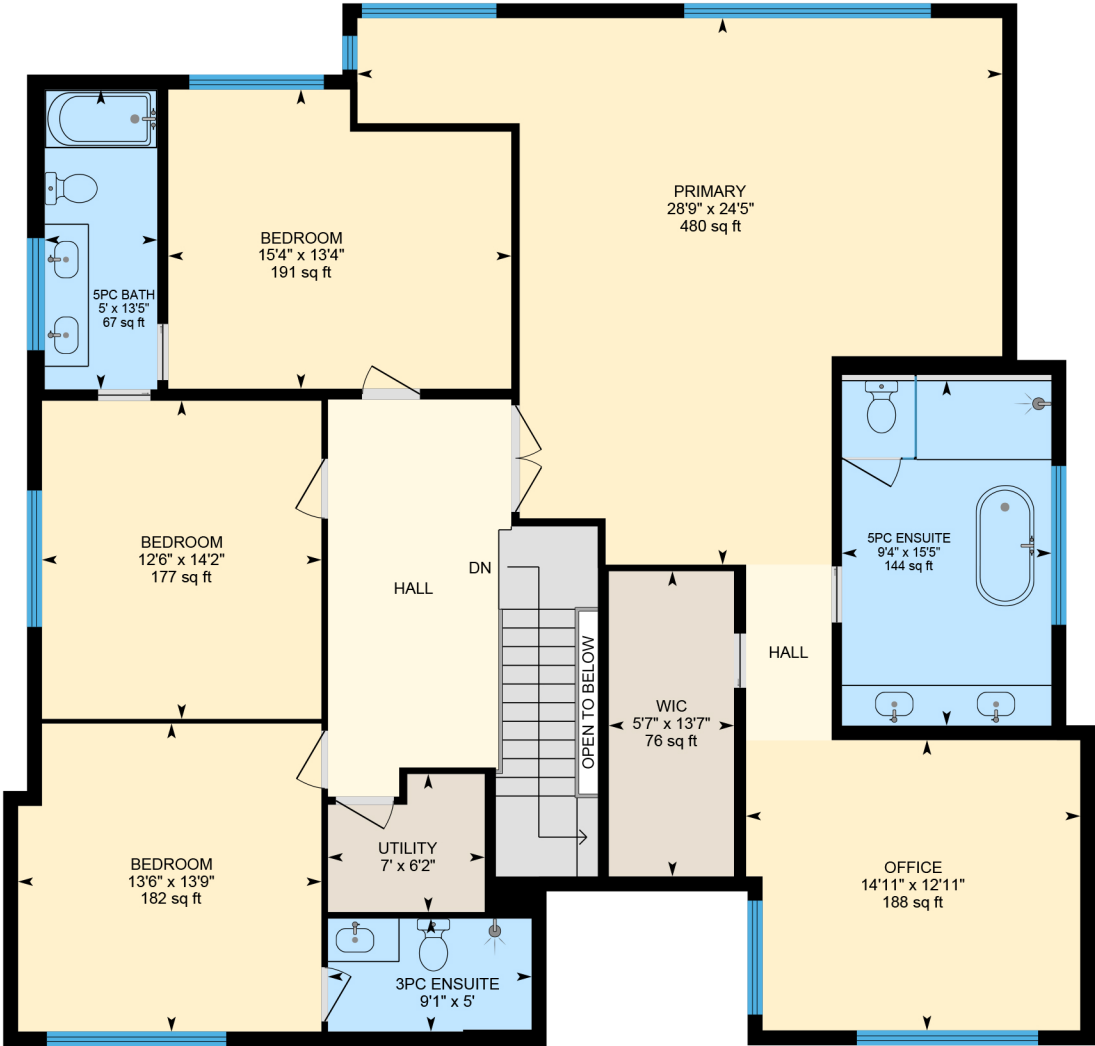


PDF

 


PREPARED: 2024/05/22




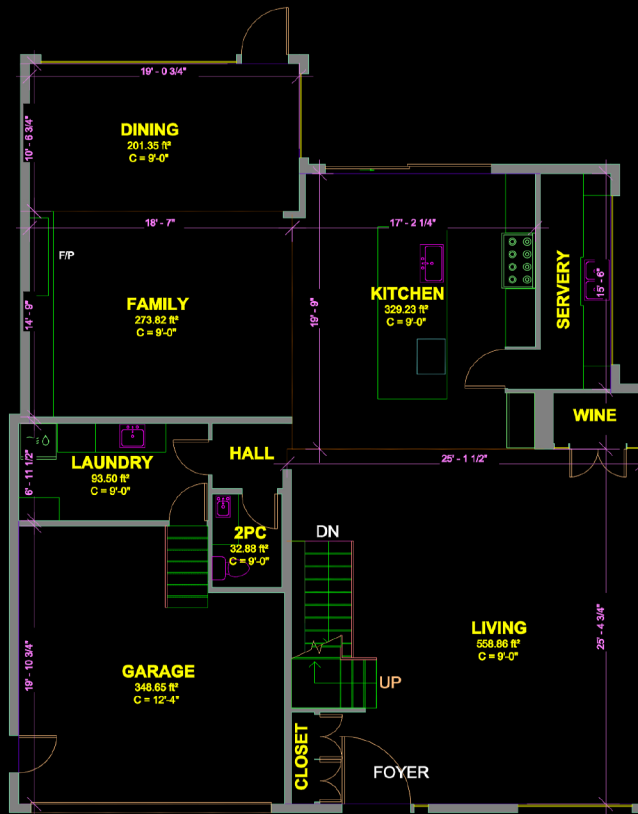

CAD DWG

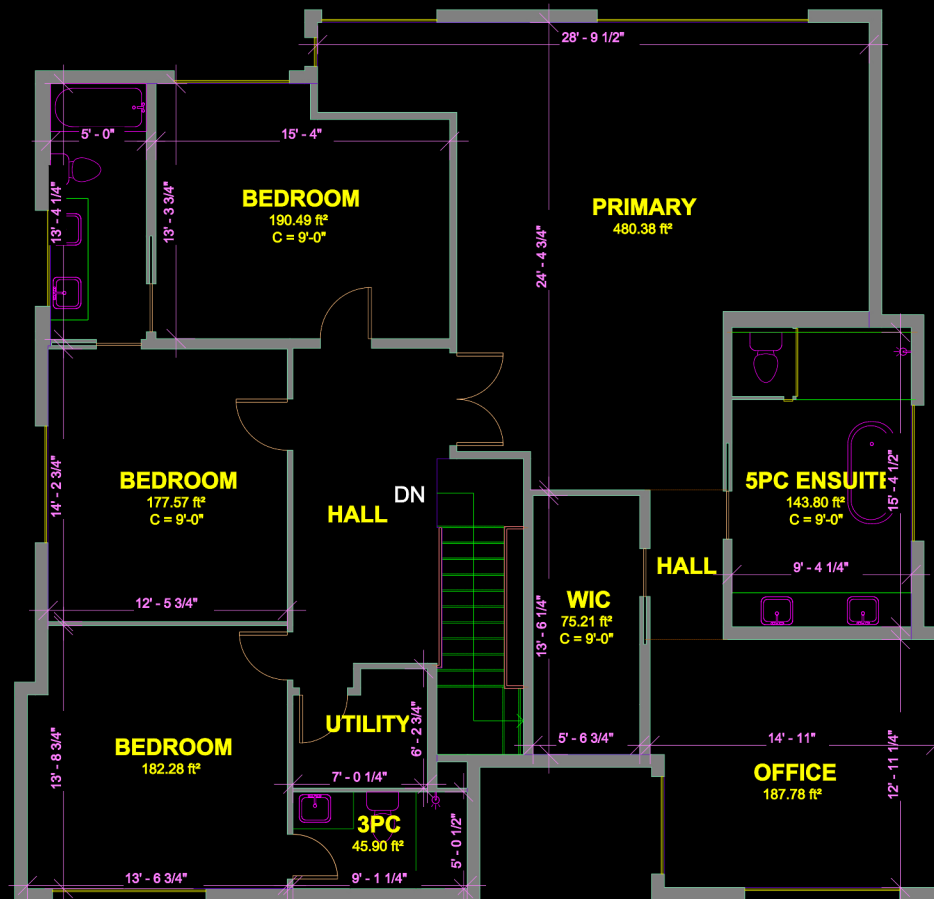


CAD DWG

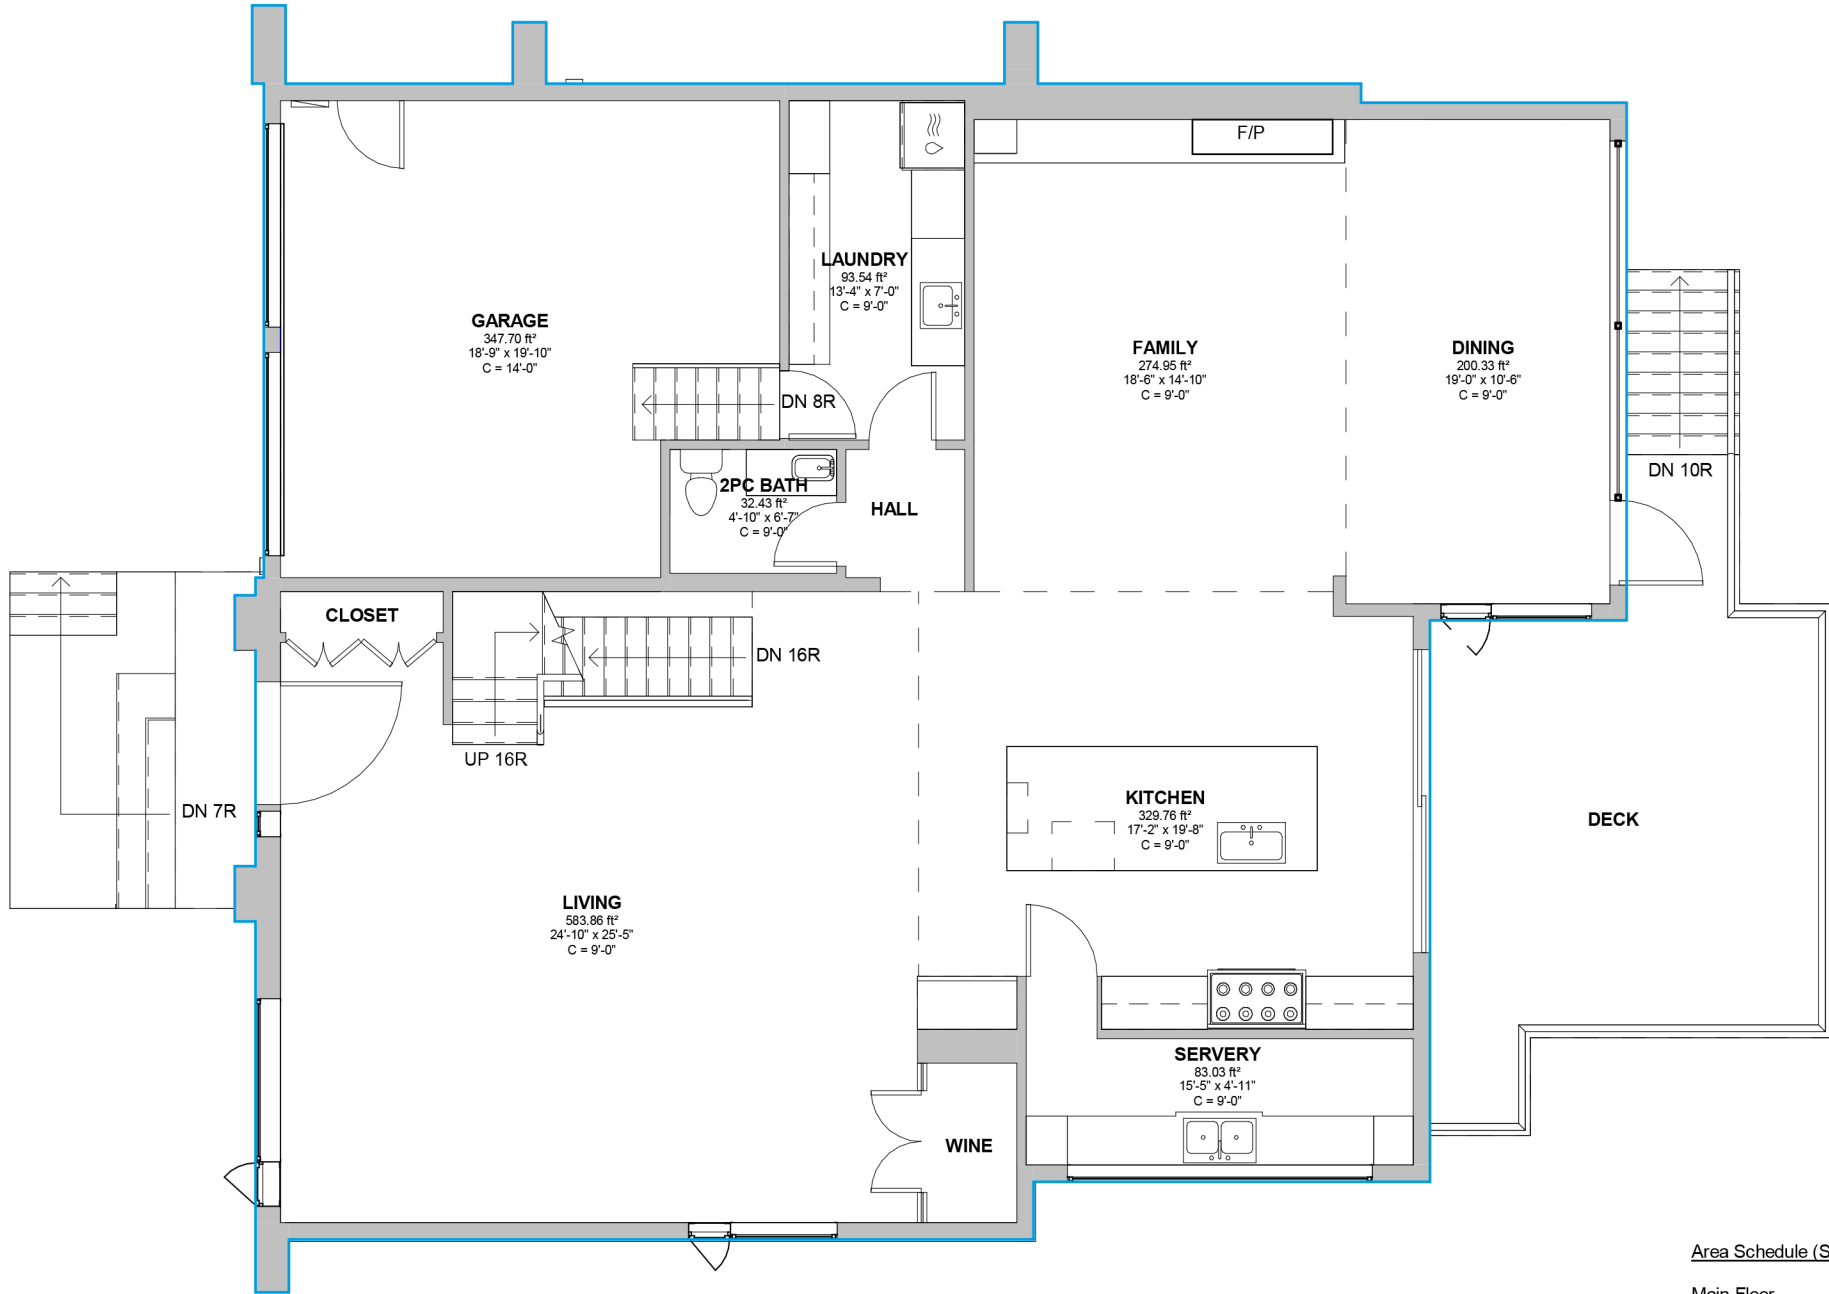

Area Schedule (SF)	
Main Floor	2262
Grand Total:	6439

*CAD PACKAGE ADD-ON

Floor Plan - Main Floor		298 Strathcona Dr, Burlington, ON		 Click here Scan to view 3D walkthrough	
Do not scale drawings. Contractors must check and verify all dimensions. All room dimensions and floor areas must be considered approximate and are subject to independent verification. All documents remain the property of Planitar Inc. Unauthorized use, modifications, and/or reproduction of these documents is prohibited without written permission. The material contained herein reflects Planitar Inc.'s best judgement in light of the information available at the time of preparation. Any use which a third party makes of the document, or any reliance on or decisions to be made based on them are the responsibility of such third parties. Planitar Inc. accepts no responsibility for damages, if any, suffered by any third party as a result of decisions made or actions based on the documents.		Date: 2025-06-23		Scale: 1/8" = 1'-0"	

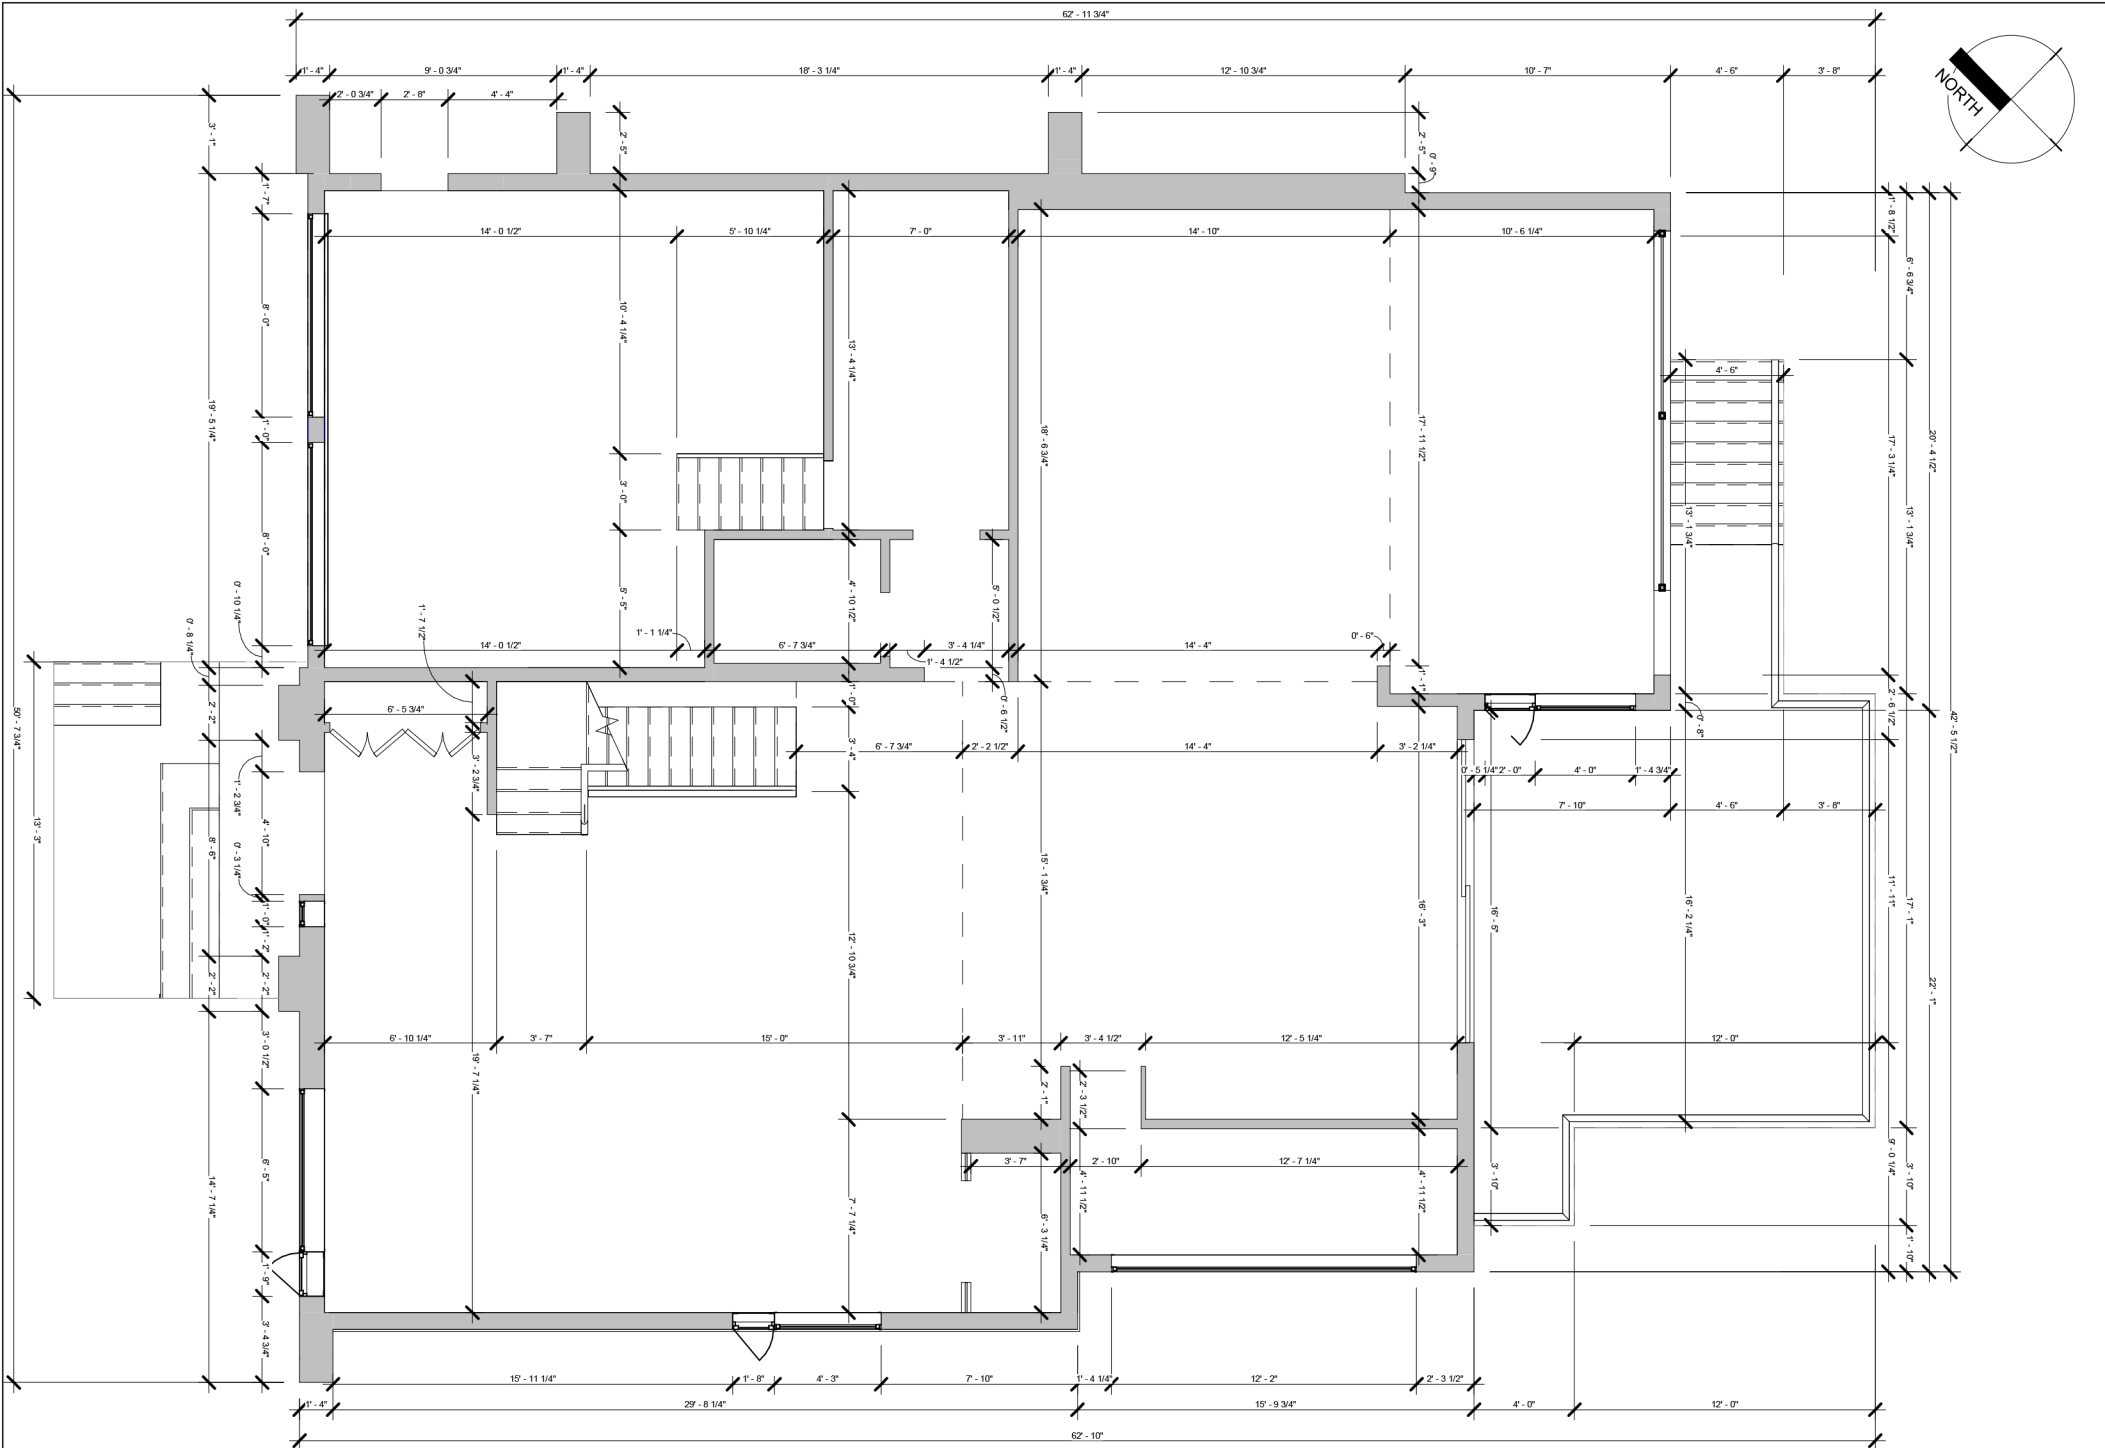

*CAD PACKAGE ADD-ON

Dimension Plan - Main Floor

298 Strathcona Dr, Burlington, ON

Do not scale drawings. Contractors must check and verify all dimensions. All room dimensions and floor areas must be considered approximate and are subject to independent verification. All documents remain the property of Planitar Inc. Unauthorized use, modifications, and/or reproduction of these documents is prohibited without written permission. The material contained herein reflects Planitar Inc.'s best judgement in light of the information available at the time of preparation. Any use which a third party makes of the document, or any reliance on or decisions to be made based on them are the responsibility of such third parties. Planitar Inc. accepts no responsibility for damages, if any, suffered by any third party as a result of decisions made or actions based on the documents.




[Click here](#)
Scan to view 3D
walkthrough



Date: 2025-06-23

Scale: 1/8" = 1'-0"

A101.1

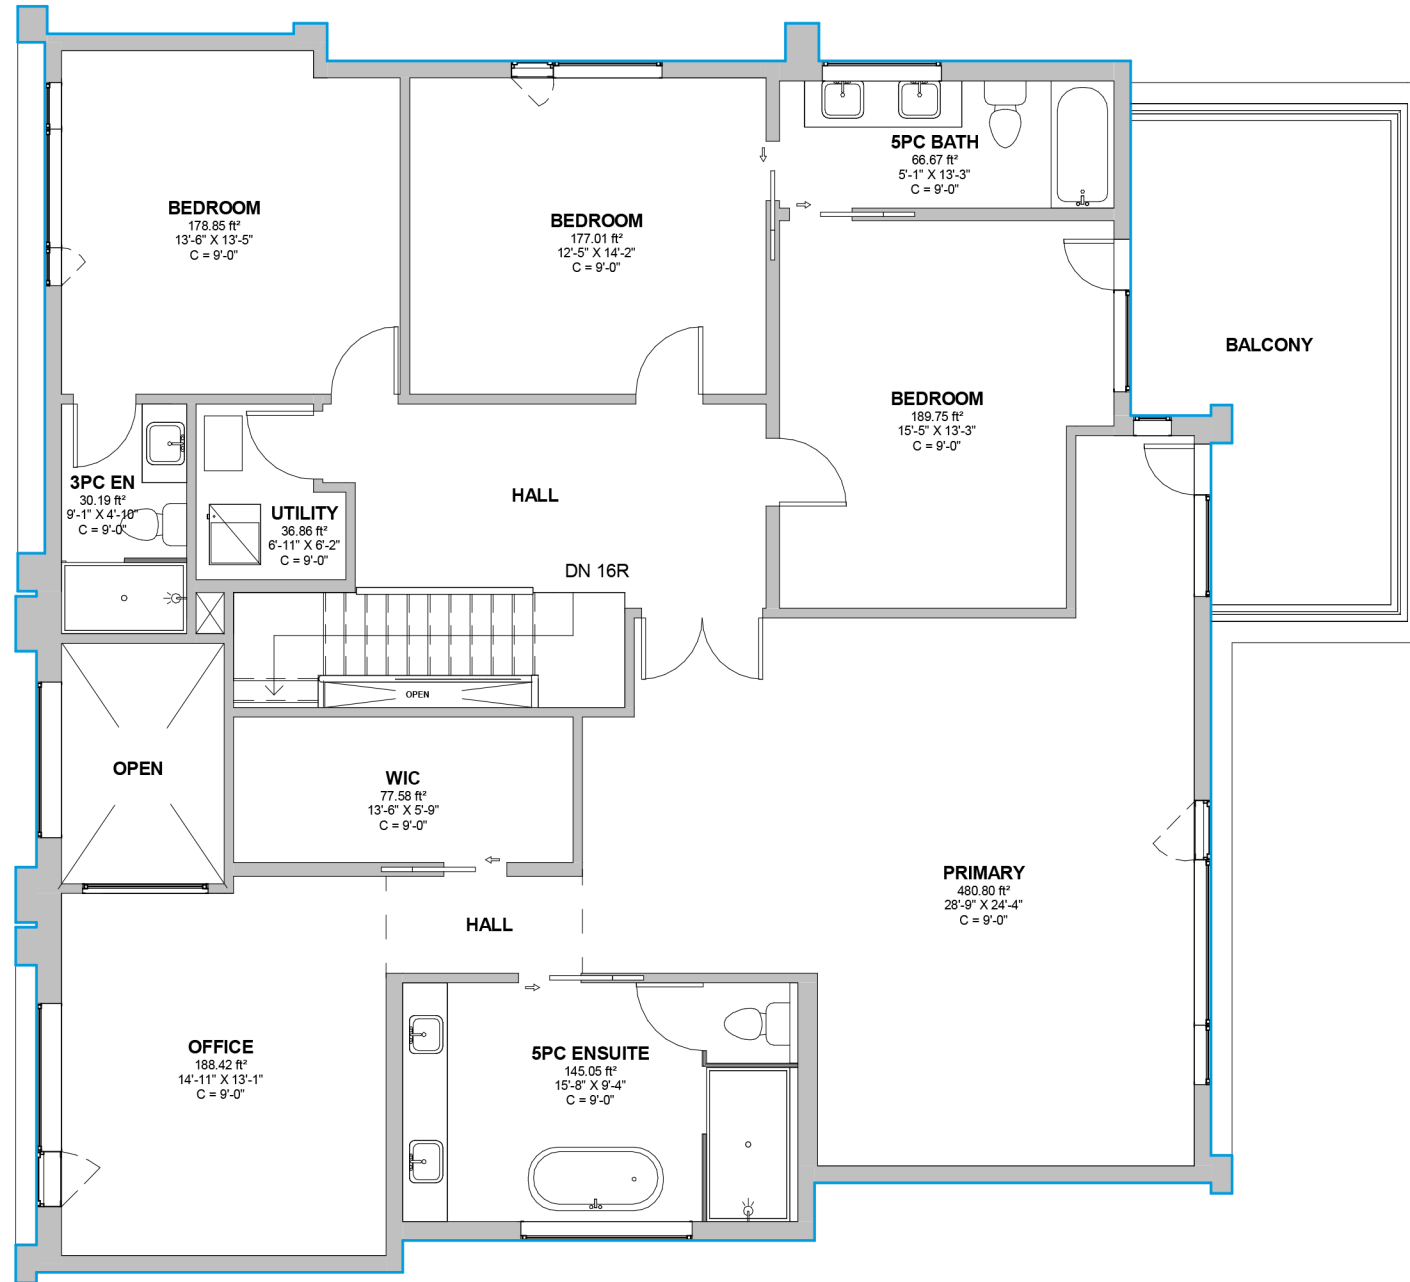

Area Schedule (SF)

2nd Floor

Grand Total:

2131

6439

*CAD PACKAGE ADD-ON

Floor Plan - 2nd Floor

298 Strathcona Dr, Burlington, ON

Do not scale drawings. Contractors must check and verify all dimensions. All room dimensions and floor areas must be considered approximate and are subject to independent verification. All documents remain the property of Planitar Inc. Unauthorized use, modifications, and/or reproduction of these documents is prohibited without written permission. The material contained herein reflects Planitar Inc.'s best judgement in light of the information available at the time of preparation. Any use which a third party makes of the document, or any reliance on or decisions to be made based on them are the responsibility of such third parties. Planitar Inc. accepts no responsibility for damages, if any, suffered by any third party as a result of decisions made or actions based on the documents.



[Click here](#)


Scan to view 3D
walkthrough

iGUIDE®

Date: 2025-06-23

Scale: 1/8" = 1'-0"

A102

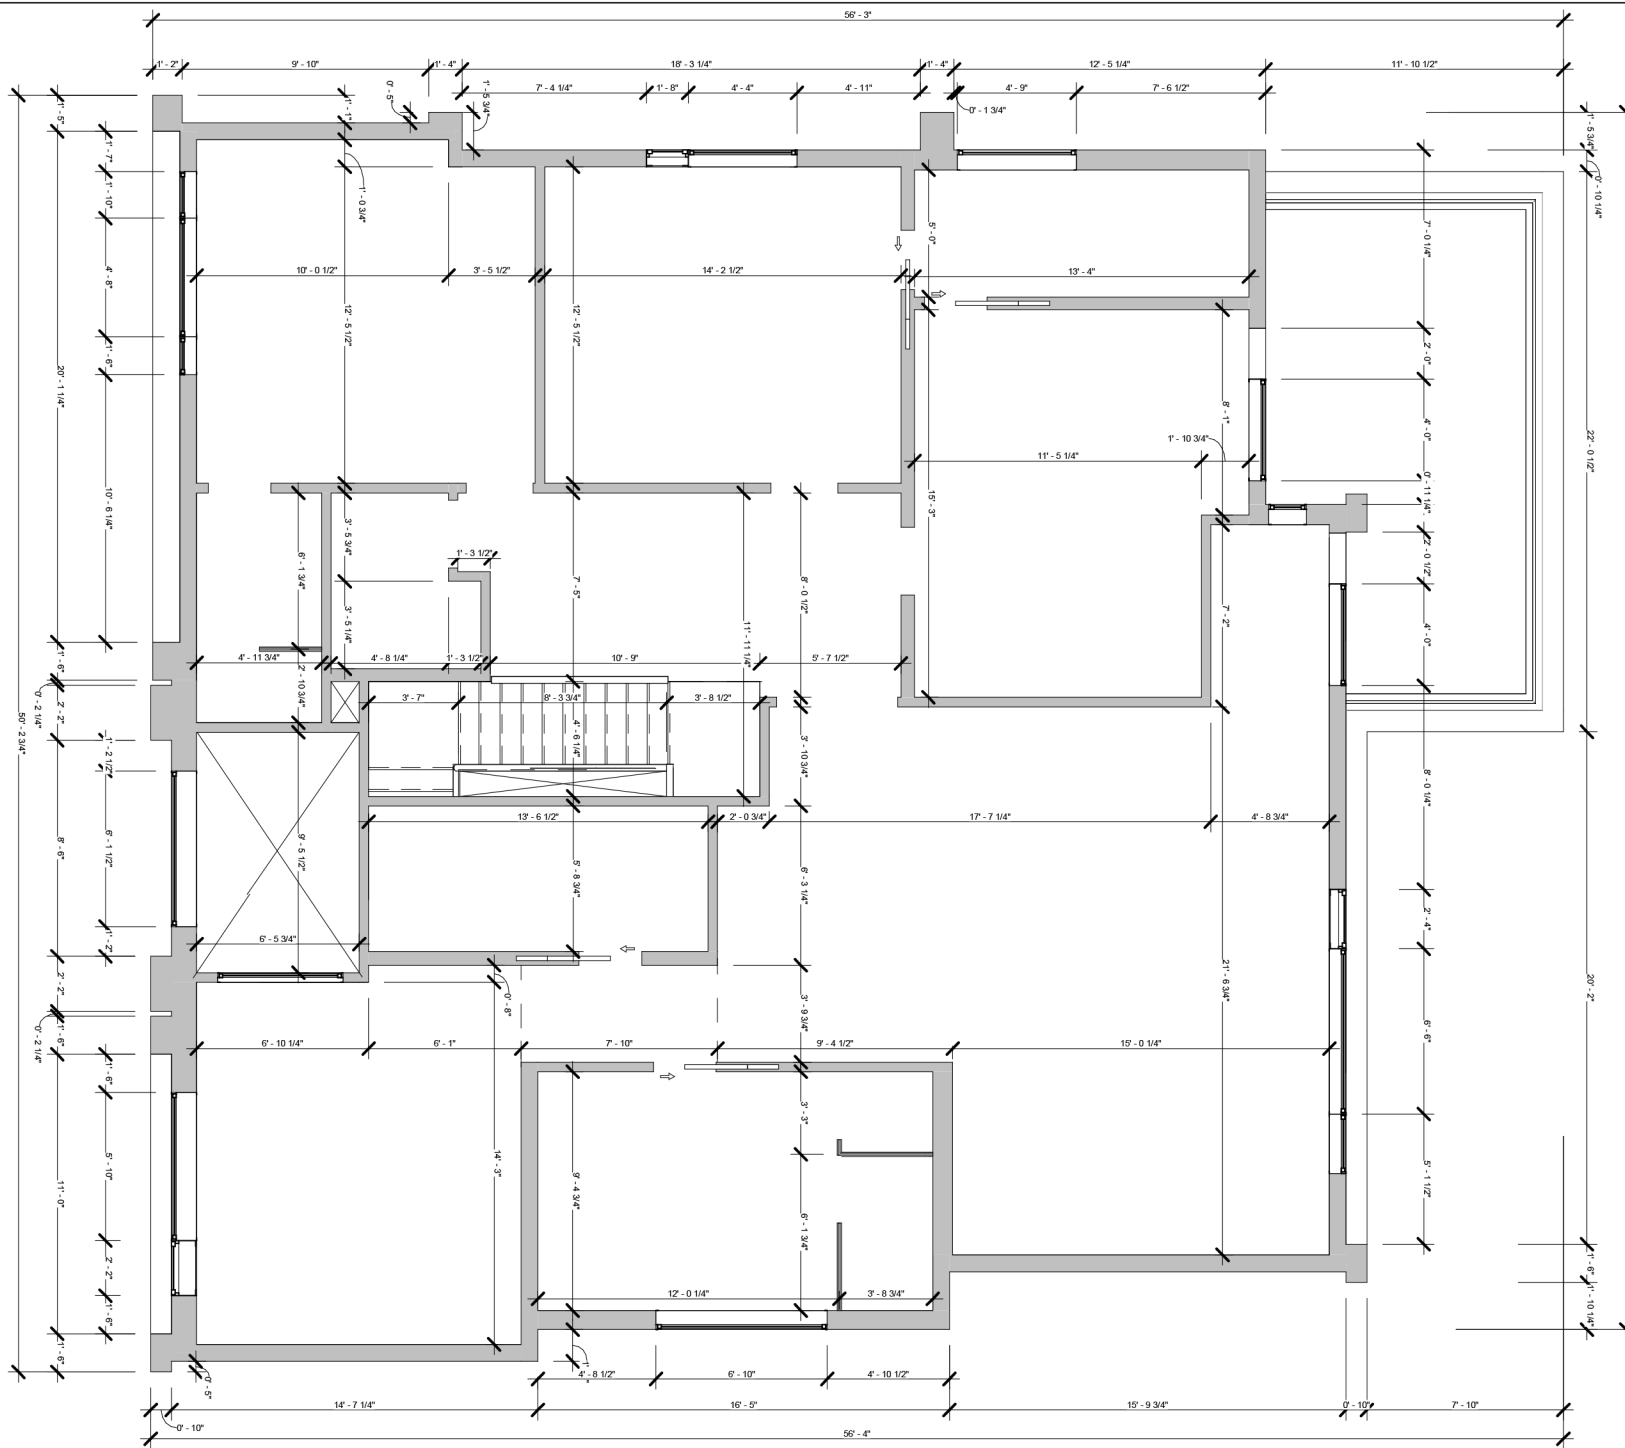

*CAD PACKAGE ADD-ON

Dimension Plan - 2nd Floor

298 Strathcona Dr, Burlington, ON

Do not scale drawings. Contractors must check and verify all dimensions. All room dimensions and floor areas must be considered approximate and are subject to independent verification. All documents remain the property of Planitar Inc. Unauthorized use, modifications, and/or reproduction of these documents is prohibited without written permission. The material contained herein reflects Planitar Inc.'s best judgement in light of the information available at the time of preparation. Any use which a third party makes of the document, or any reliance on or decisions to be made based on them are the responsibility of such third parties. Planitar Inc. accepts no responsibility for damages, if any, suffered by any third party as a result of decisions made or actions based on the documents.




[Click here](#)
Scan to view 3D
walkthrough



Date: 2025-06-23

Scale: 1/8" = 1'-0"

A102.1

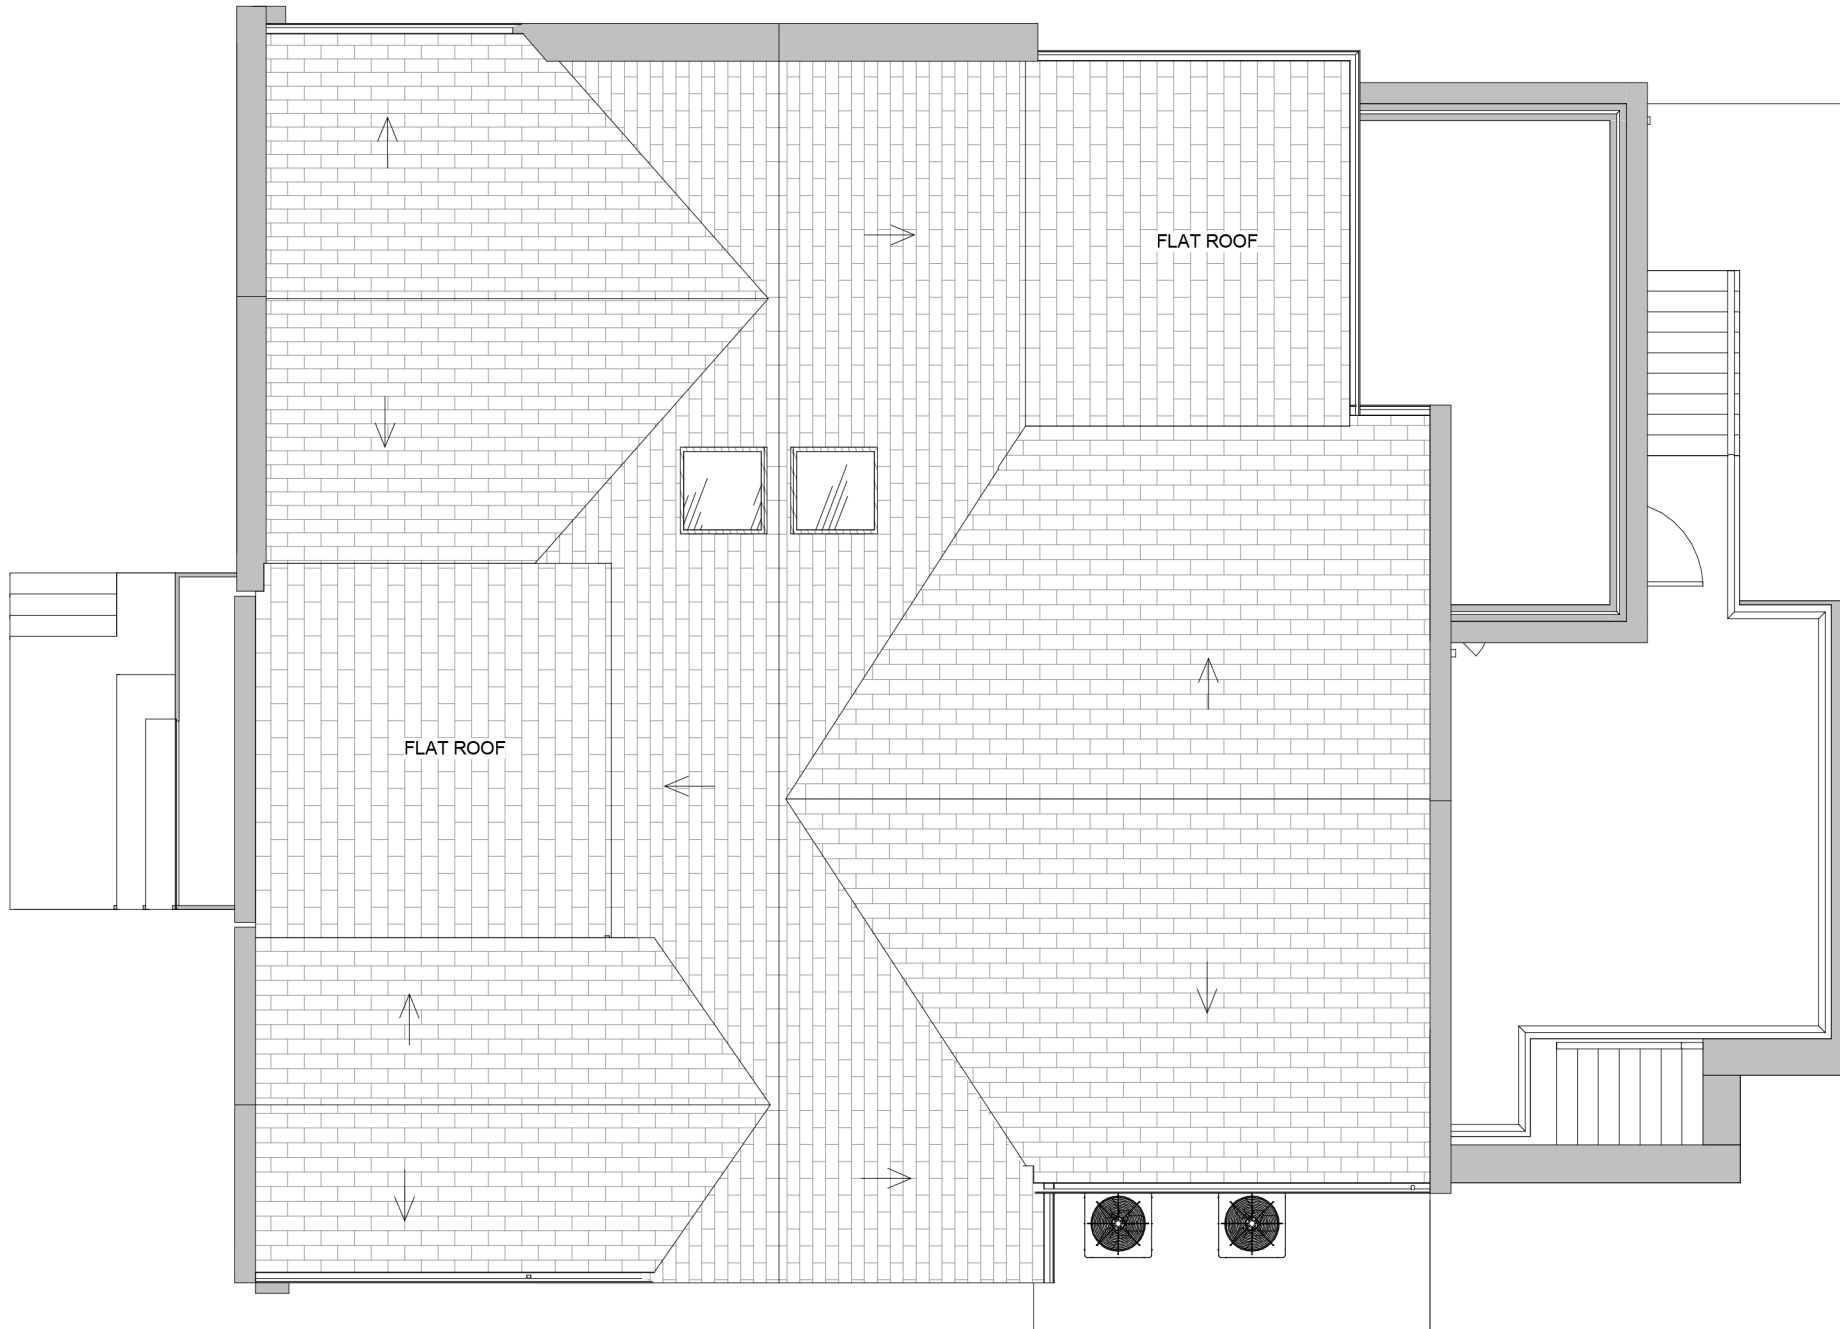

*CAD PACKAGE ADD-ON


Roof Plan - Main Building 298 Strathcona Dr, Burlington, ON

Do not scale drawings. Contractors must check and verify all dimensions. All room dimensions and floor areas must be considered approximate and are subject to independent verification. All documents remain the property of Planitar Inc. Unauthorized use, modifications, and/or reproduction of these documents is prohibited without written permission. The material contained herein reflects Planitar Inc.'s best judgement in light of the information available at the time of preparation. Any use which a third party makes of the document, or any reliance on or decisions to be made based on them are the responsibility of such third parties. Planitar Inc. accepts no responsibility for damages, if any, suffered by any third party as a result of decisions made or actions based on the documents.




[Click here](#)
Scan to view 3D
walkthrough



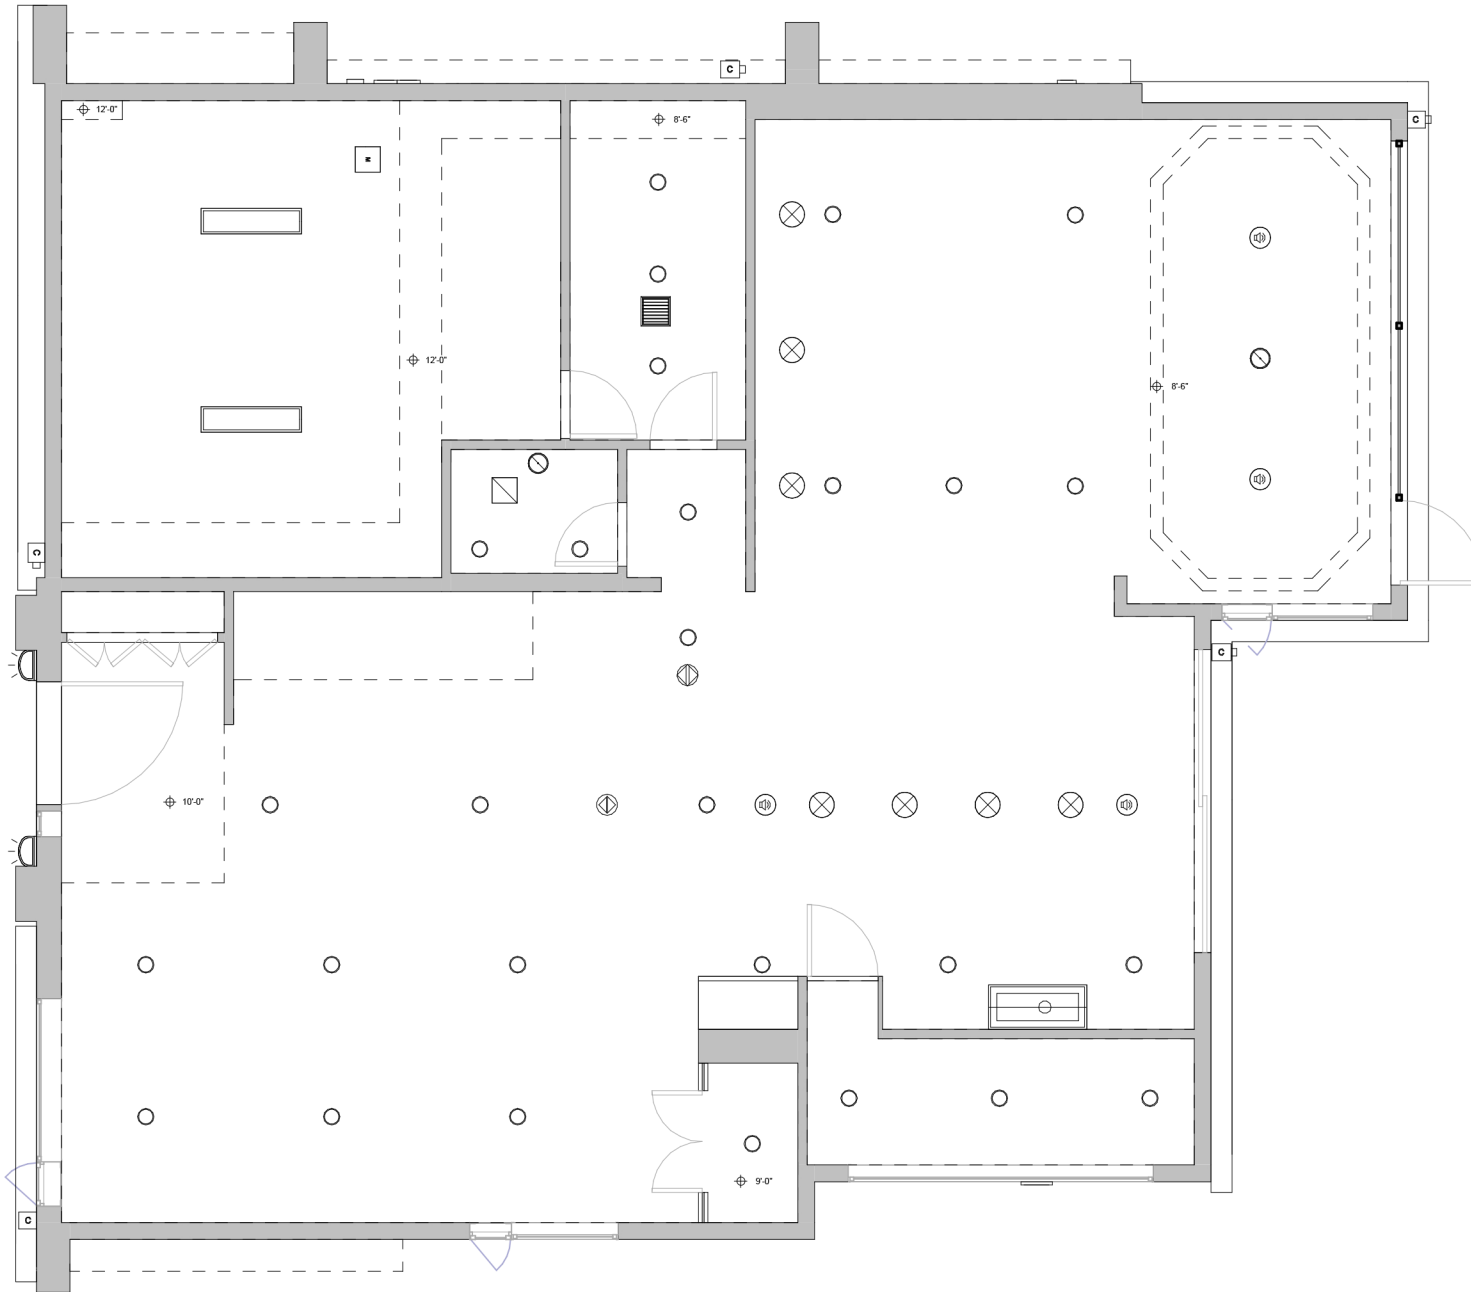

*CAD PACKAGE ADD-ON

RCP - Main Floor		298 Strathcona Dr, Burlington, ON		 Click here Scan to view 3D walkthrough	
Do not scale drawings. Contractors must check and verify all dimensions. All room dimensions and floor areas must be considered approximate and are subject to independent verification. All documents remain the property of Planitar Inc. Unauthorized use, modifications, and/or reproduction of these documents is prohibited without written permission. The material contained herein reflects Planitar Inc.'s best judgement in light of the information available at the time of preparation. Any use which a third party makes of the document, or any reliance on or decisions to be made based on them are the responsibility of such third parties. Planitar Inc. accepts no responsibility for damages, if any, suffered by any third party as a result of decisions made or actions based on the documents.		Date: 2025-06-23		Scale: 1/8" = 1'-0"	

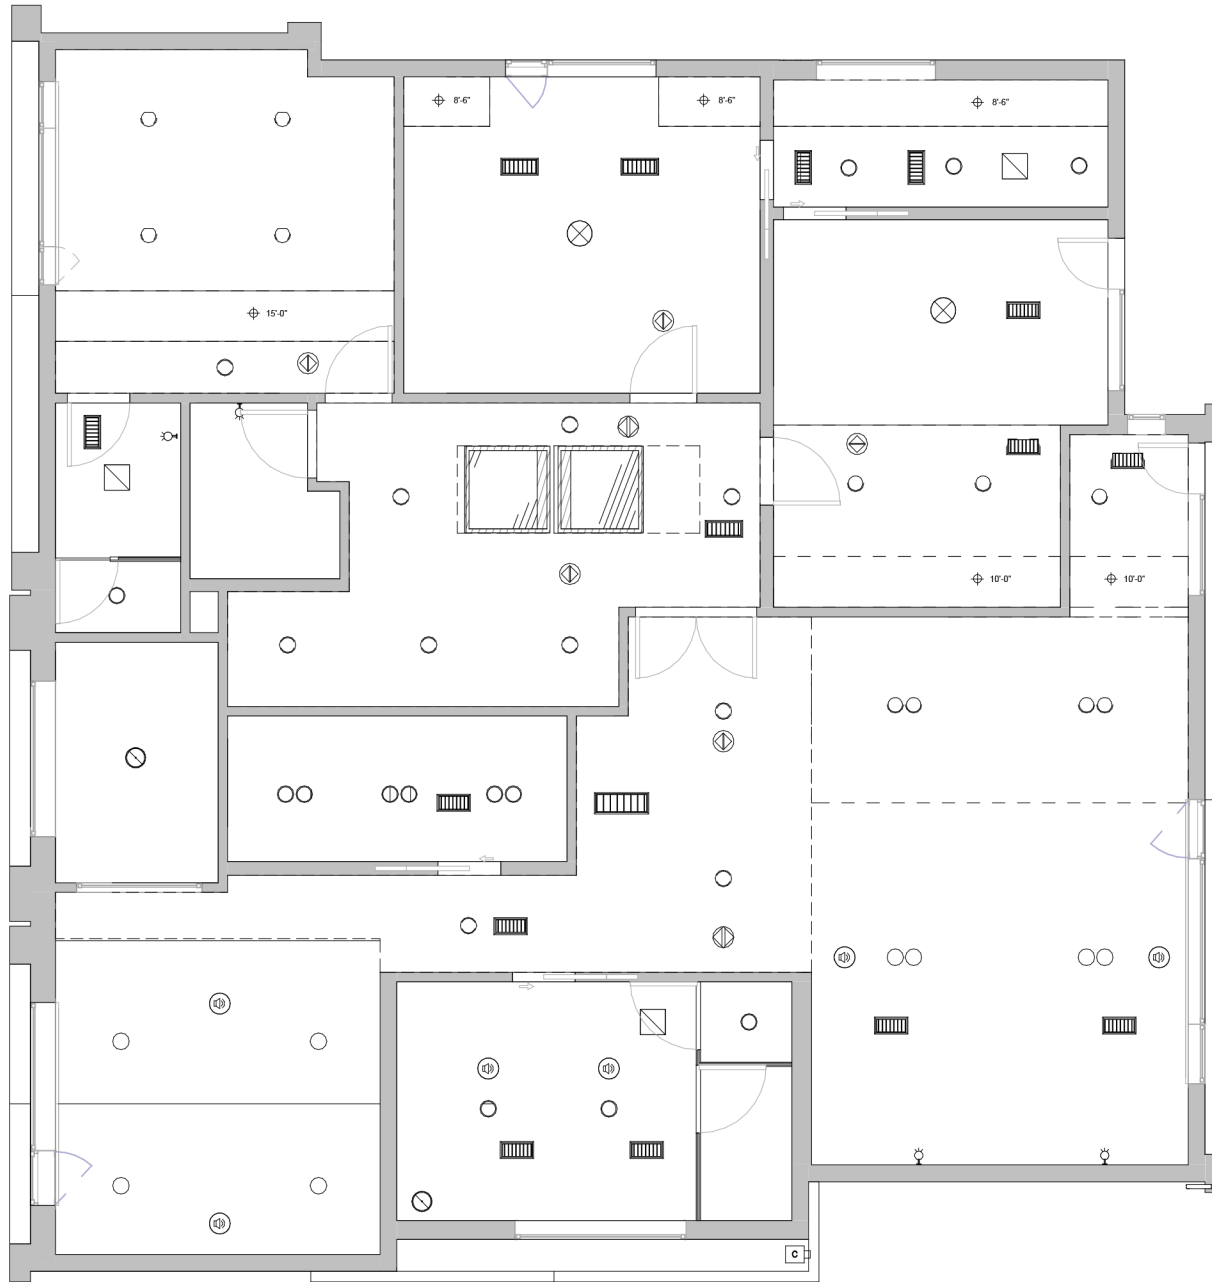

*CAD PACKAGE ADD-ON

RCP - 2nd Floor

298 Strathcona Dr, Burlington, ON

Do not scale drawings. Contractors must check and verify all dimensions. All room dimensions and floor areas must be considered approximate and are subject to independent verification. All documents remain the property of Planitar Inc. Unauthorized use, modifications, and/or reproduction of these documents is prohibited without written permission. The material contained herein reflects Planitar Inc.'s best judgement in light of the information available at the time of preparation. Any use which a third party makes of the document, or any reliance on or decisions to be made based on them are the responsibility of such third parties. Planitar Inc. accepts no responsibility for damages, if any, suffered by any third party as a result of decisions made or actions based on the documents.



[Click here](#)
Scan to view 3D
walkthrough





*CAD PACKAGE ADD-ON

Front Elevation

298 Strathcona Dr, Burlington, ON

Do not scale drawings. Contractors must check and verify all dimensions. All room dimensions and floor areas must be considered approximate and are subject to independent verification. All documents remain the property of Planitar Inc. Unauthorized use, modifications, and/or reproduction of these documents is prohibited without written permission. The material contained herein reflects Planitar Inc.'s best judgement in light of the information available at the time of preparation. Any use which a third party makes of the document, or any reliance on or decisions to be made based on them are the responsibility of such third parties. Planitar Inc. accepts no responsibility for damages, if any, suffered by any third party as a result of decisions made or actions based on the documents.



[Click here](#)
Scan to view 3D
walkthrough

iGUIDE®

Date: 2025-06-24

Scale: 1/8" = 1'-0"

A201



*CAD PACKAGE ADD-ON

Rear Elevation

298 Strathcona Dr, Burlington, ON

Do not scale drawings. Contractors must check and verify all dimensions. All room dimensions and floor areas must be considered approximate and are subject to independent verification. All documents remain the property of Planitar Inc. Unauthorized use, modifications, and/or reproduction of these documents is prohibited without written permission. The material contained herein reflects Planitar Inc.'s best judgement in light of the information available at the time of preparation. Any use which a third party makes of the document, or any reliance on or decisions to be made based on them are the responsibility of such third parties. Planitar Inc. accepts no responsibility for damages, if any, suffered by any third party as a result of decisions made or actions based on the documents.




[Click here](#)
Scan to view 3D
walkthrough

iGUIDE®

Date: 2025-06-24

Scale: 1/8" = 1'-0"

A202

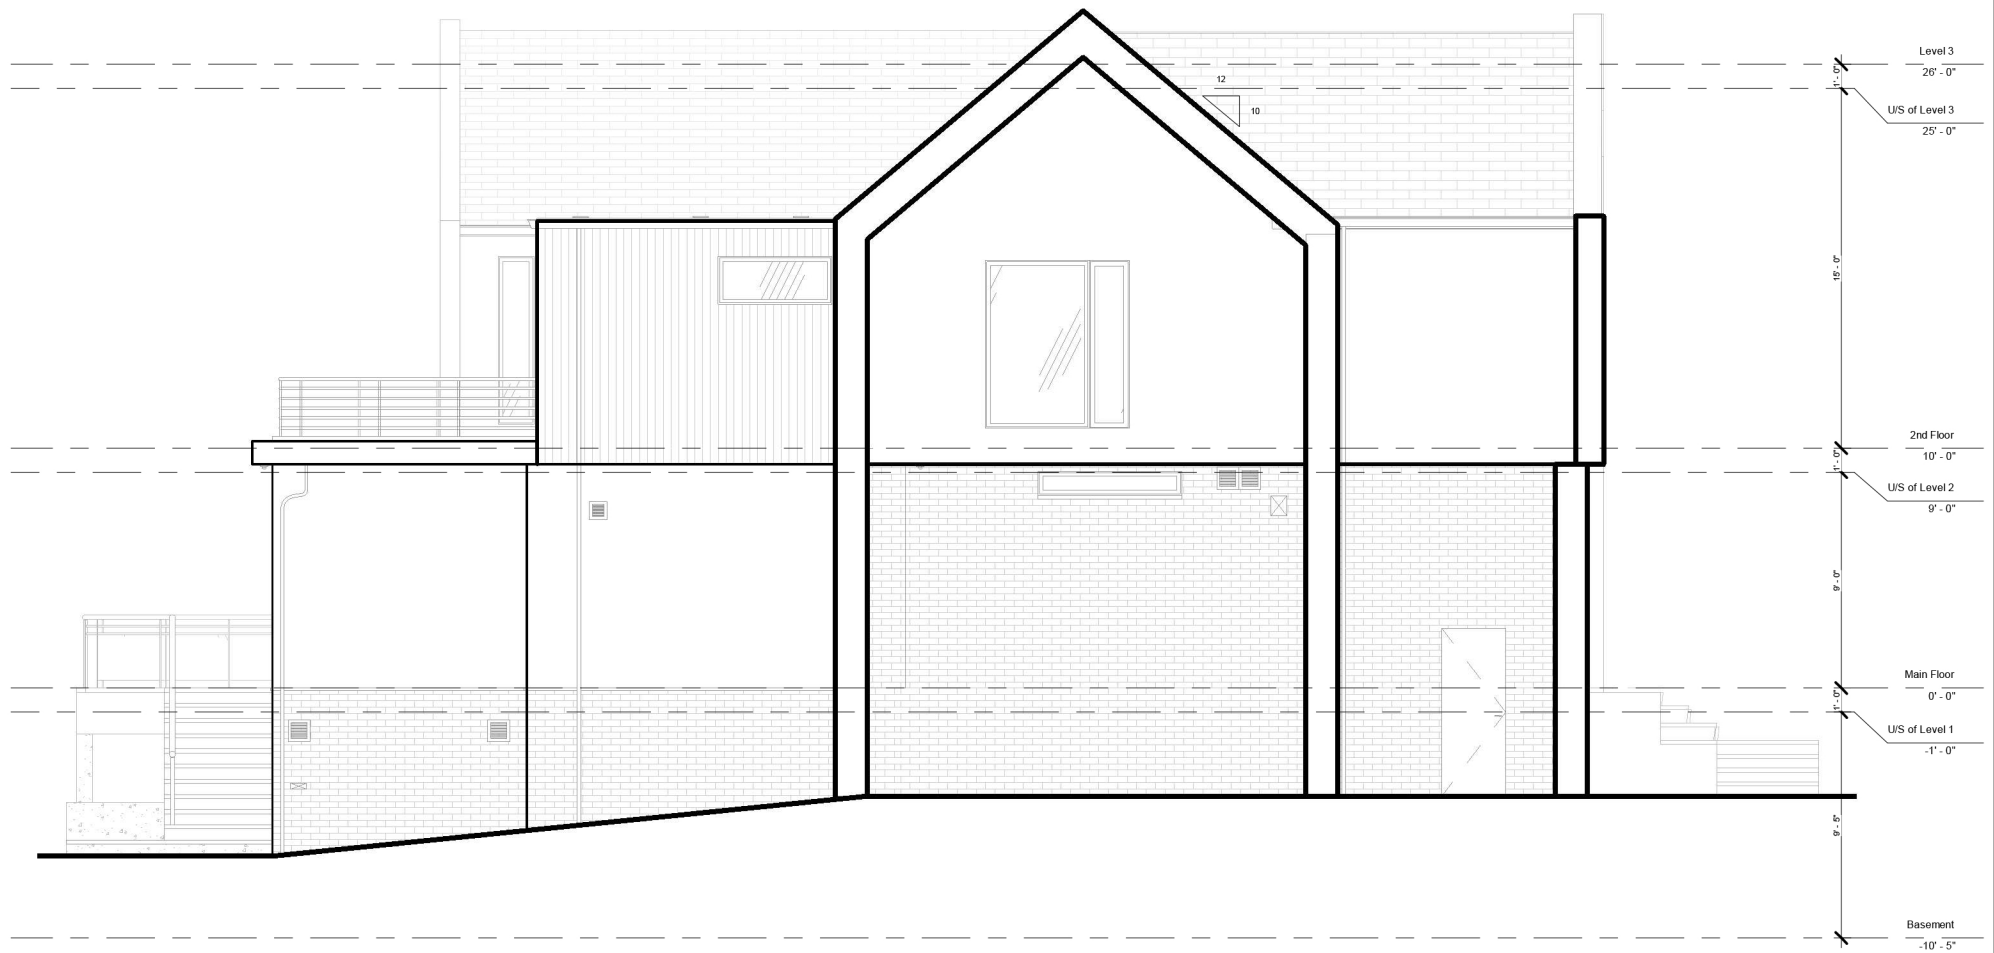

***CAD PACKAGE ADD-ON**

Left Elevation

298 Strathcona Dr, Burlington, ON

Do not scale drawings. Contractors must check and verify all dimensions. All room dimensions and floor areas must be considered approximate and are subject to independent verification. All documents remain the property of Planitar Inc. Unauthorized use, modifications, and/or reproduction of these documents is prohibited without written permission. The material contained herein reflects Planitar Inc.'s best judgement in light of the information available at the time of preparation. Any use which a third party makes of the document, or any reliance on or decisions to be made based on them are the responsibility of such third parties. Planitar Inc. accepts no responsibility for damages, if any, suffered by any third party as a result of decisions made or actions based on the documents.




[Click here](#)
Scan to view 3D
walkthrough

iGUIDE®

Date: 2025-06-24

Scale: 1/8" = 1'-0"

A203

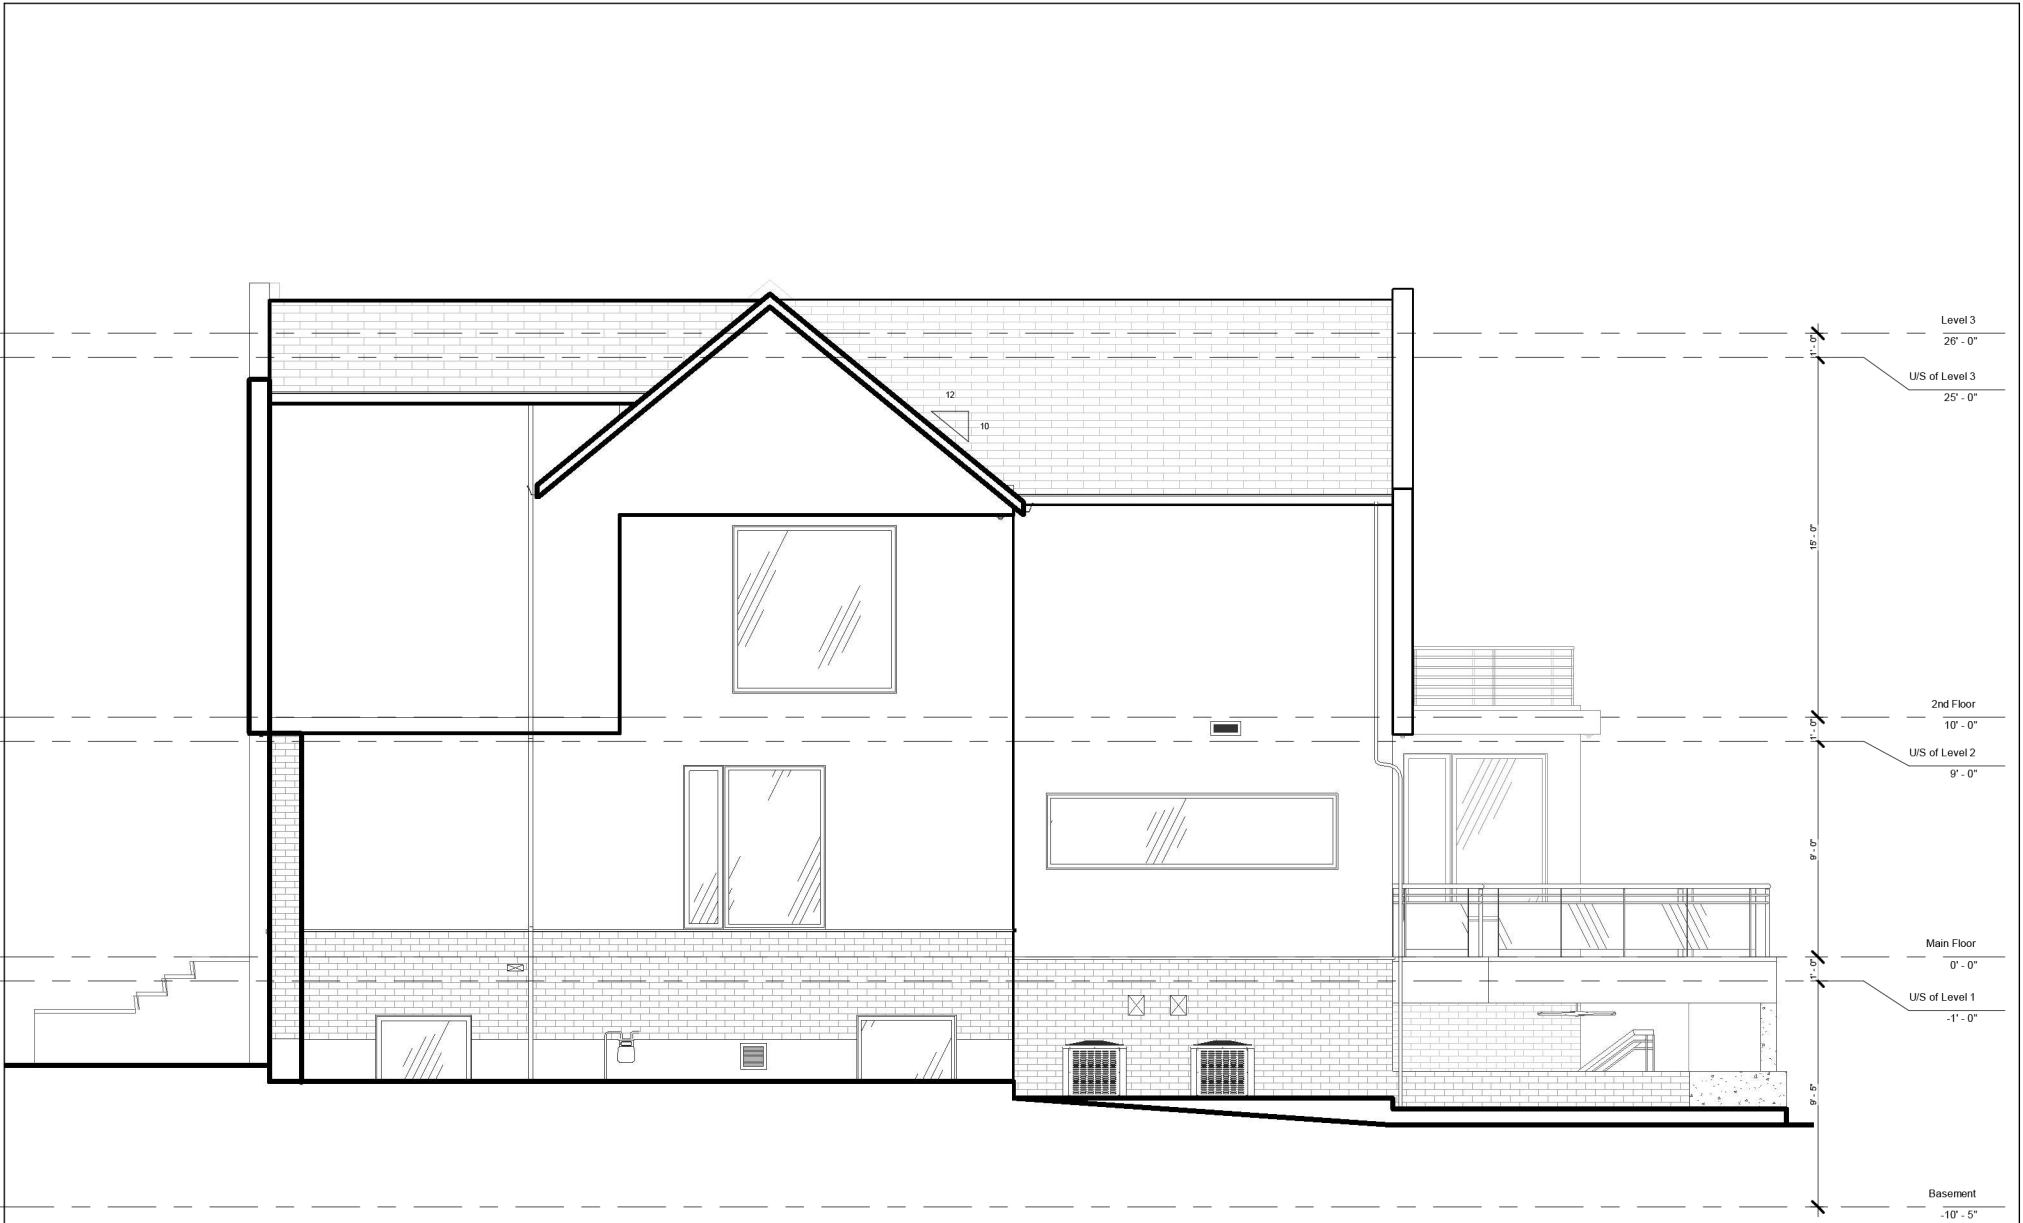

*CAD PACKAGE ADD-ON

Right Elevation

298 Strathcona Dr, Burlington, ON

Do not scale drawings. Contractors must check and verify all dimensions. All room dimensions and floor areas must be considered approximate and are subject to independent verification. All documents remain the property of Planitar Inc. Unauthorized use, modifications, and/or reproduction of these documents is prohibited without written permission. The material contained herein reflects Planitar Inc.'s best judgement in light of the information available at the time of preparation. Any use which a third party makes of the document, or any reliance on or decisions to be made based on them are the responsibility of such third parties. Planitar Inc. accepts no responsibility for damages, if any, suffered by any third party as a result of decisions made or actions based on the documents.



[Click here](#)
Scan to view 3D
walkthrough








Date: 2025-06-24

Scale: 1/8" = 1'-0"


A204

Reflected Ceiling Plan Legend

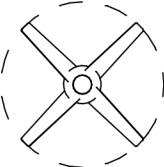    	Recessed Light		Ceiling Fan
	Ceiling Mounted Light		
	Wall light		
	Pendant/Suspended Light		
	Suspended Fluorescent Light		Smoke & Carbon Monoxide Detector
	Recessed Fluorescent Suspended Light		Speaker
	Ceiling Mounted Fluorescent Light		Fire Alarm Annunciator
	Track Light		Air Grill
	Linear Strip Light		Attic Access Hatch
	Square Air Diffuser		
	Round Air Diffuser		Exhaust Hood
	Air Vent		Generic Ceiling Panel
	Exhaust Fan		
	Emergency Light – Wall Mounted		Security Camera
	Emergency Light – Ceiling Mounted with Arrow		Sprinkler Head
	Emergency Light – Ceiling Mounted		
	Emergency Battery Unit		

Hatch Patterns


Siding
(Horizontal/Vertical)

 


Metal



Brick

 


EIFS/Stucco

 


Stone




Wood

 

Wood Slats (Vertical/Horizontal)

 


CMU

 

Shakers



Shingles

 

*CAD PACKAGE ADD-ON

Legend

Do not scale drawings. Contractors must check and verify all dimensions. All room dimensions and floor areas must be considered approximate and are subject to independent verification. All documents remain the property of Planitar Inc. Unauthorized use, modifications, and/or reproduction of these documents is prohibited without written permission. The material contained herein reflects Planitar Inc.'s best judgement in light of the information available at the time of preparation. Any use which a third party makes of the document, or any reliance on or decisions to be made based on them are the responsibility of such third parties. Planitar Inc. accepts no responsibility for damages, if any, suffered by any third party as a result of decisions made or actions based on the documents.



[Click here](#)
Scan to view 3D
walkthrough







Date: 2025-06-23

Scale: 3/16" = 1'-0"

Legend 1

Mechanical Equipment/ Utilities Legend

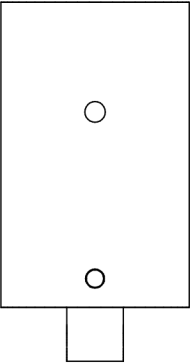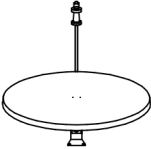  	Furnace (FN)		Industrial Boiler		Exterior Surface Level Lighting
	Electrical Panel (EP)				
	Air Condition (AC)				Wall Protrusions
	Hydro Meter (HM)				Roof Anchor/Tie Down
	Gas Meter (GM)				Water Fountain
	Water Meter (WM)				
	Hot Water Heater (HWH)	FD	Floor Drain		Satellite Dish
	Heat Recovery Ventilator (HRV)		Grease Interceptor		
	Water Softener (WS)	○ ws	Water Supply System		
			Rooftop Access		Central Vacuum
	Chimney				Sump Pump
	Rooftop Unit (RTU)		Bollards		
			Signage		
	HVAC Unit				
	Roof Vent		Exhaust Vent		
	Roof Drain				

* CAD PACKAGE ADD-ON